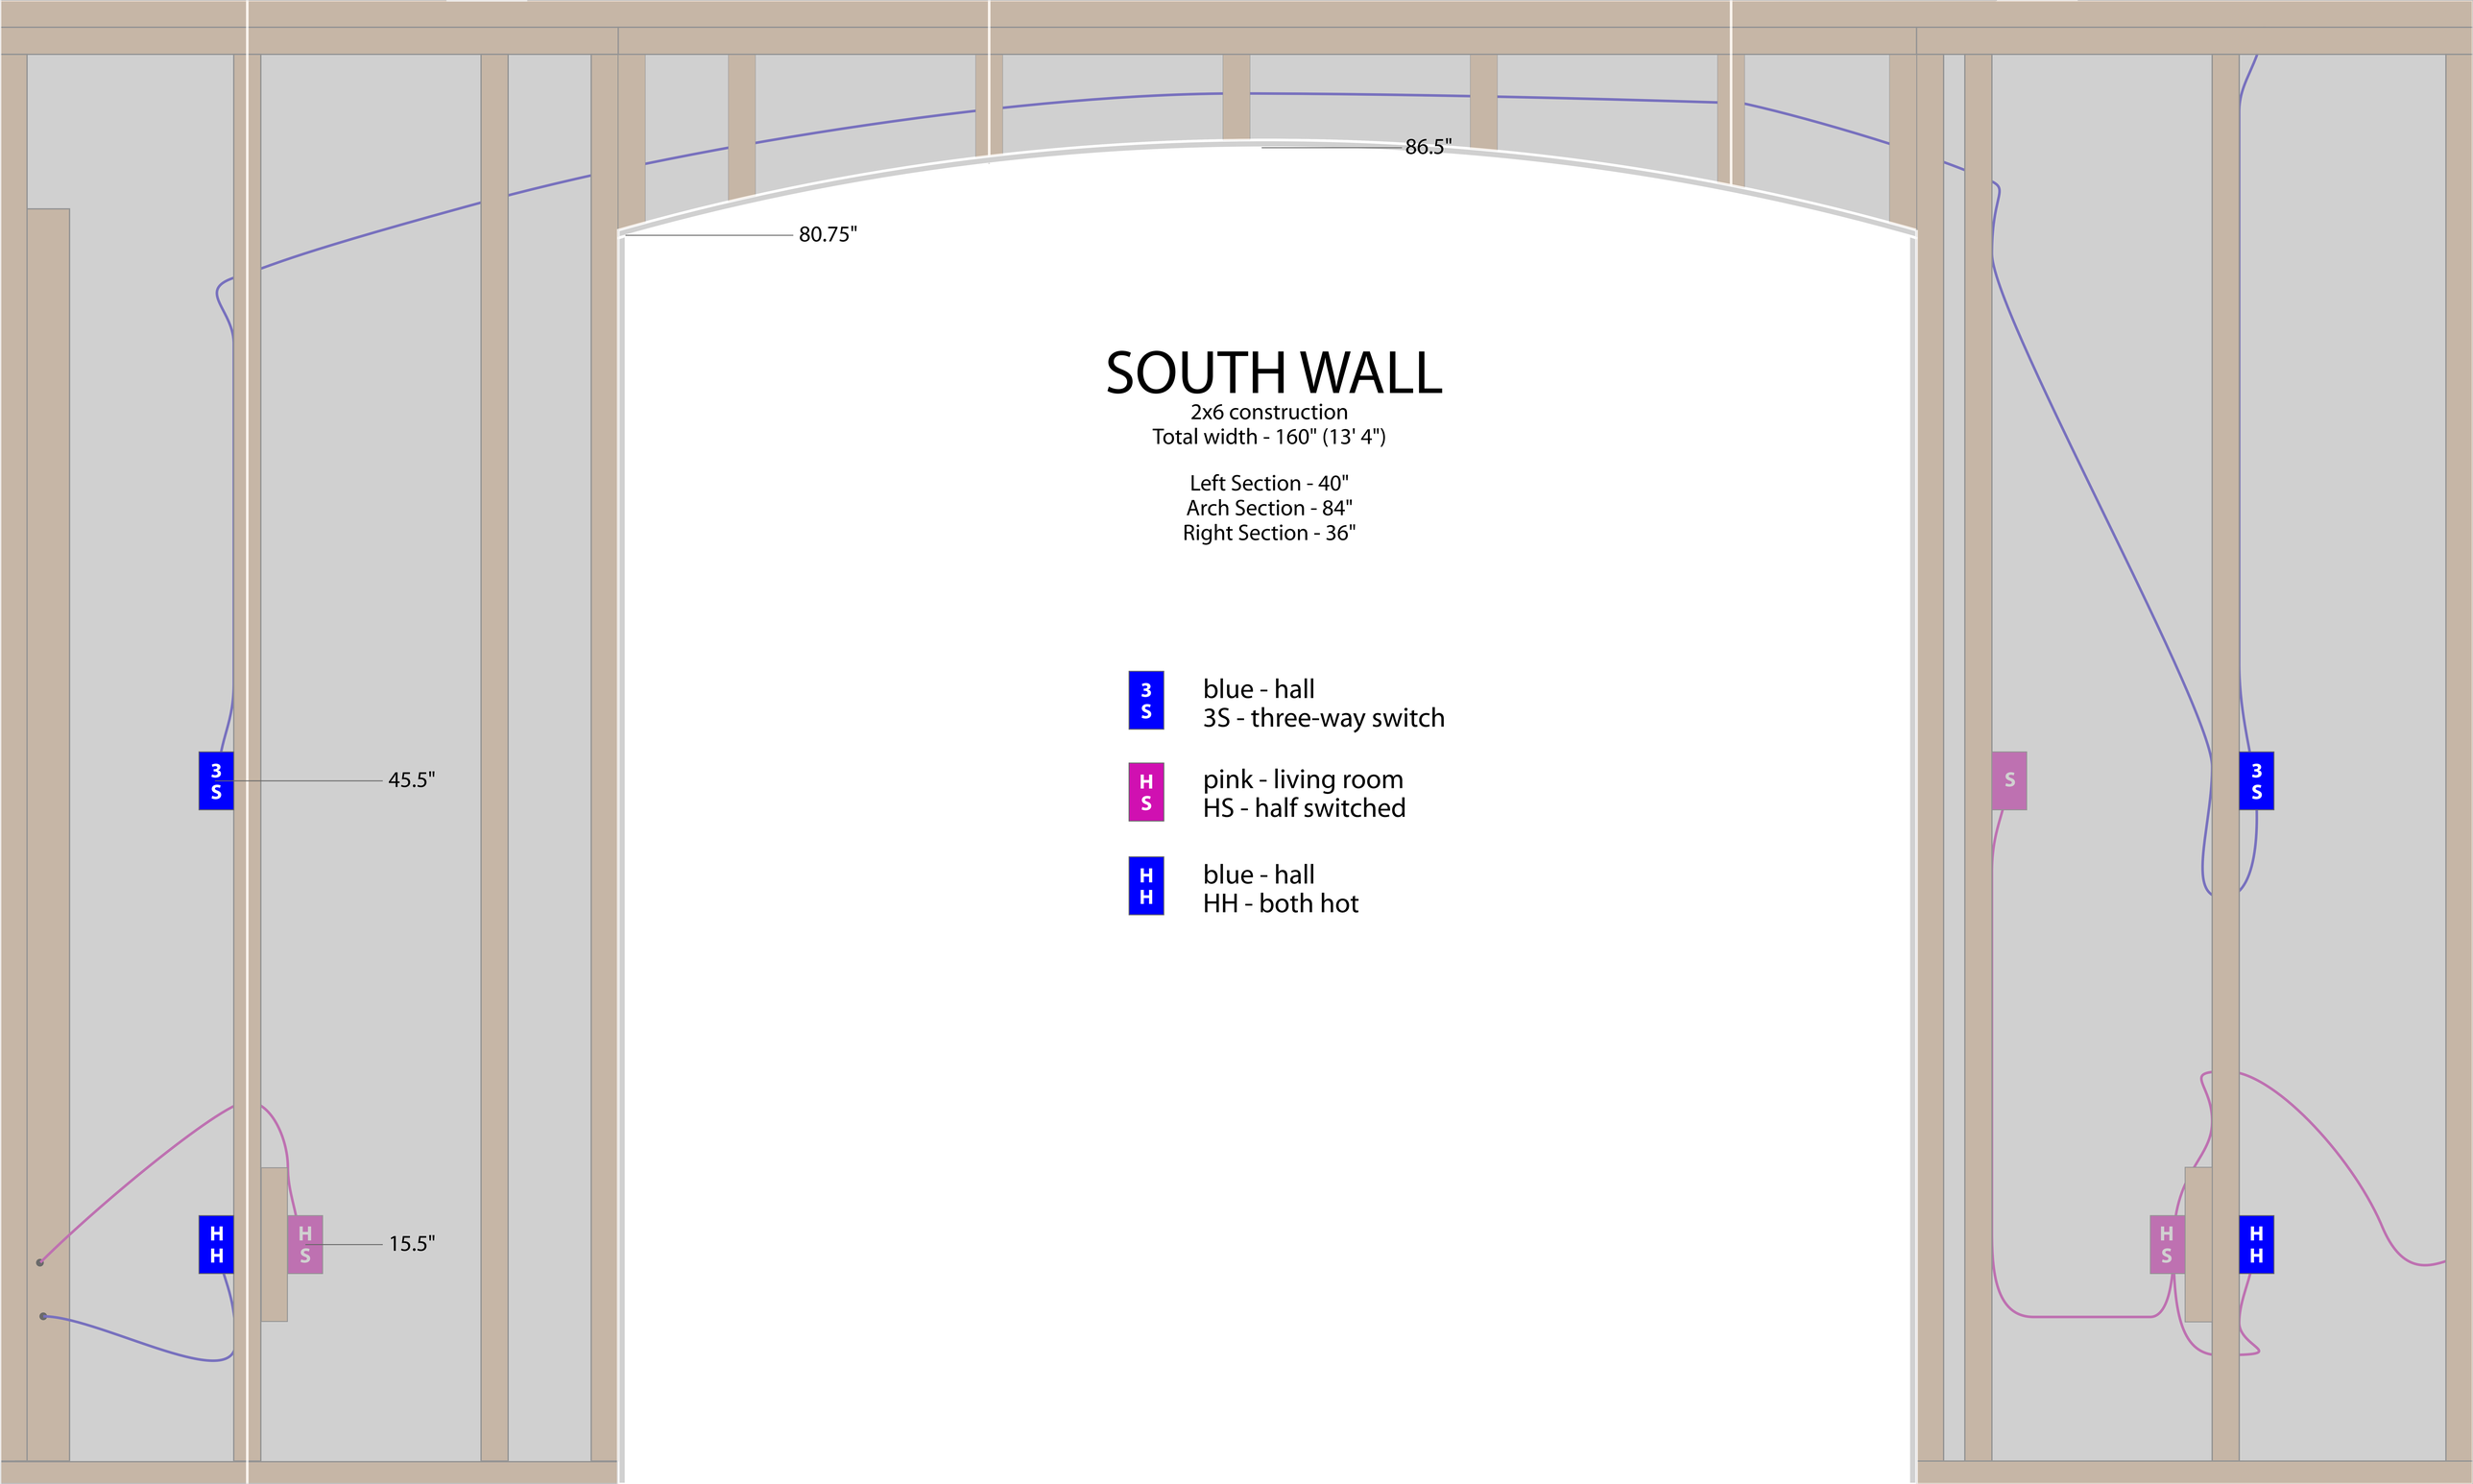

SOUTH WALL

2x6 construction
Total width - 160" (13' 4")

Left Section - 40"
Arch Section - 84"
Right Section - 36"

3 S — blue - hall
3S - three-way switch

H S — pink - living room
HS - half switched

H H — blue - hall
HH - both hot